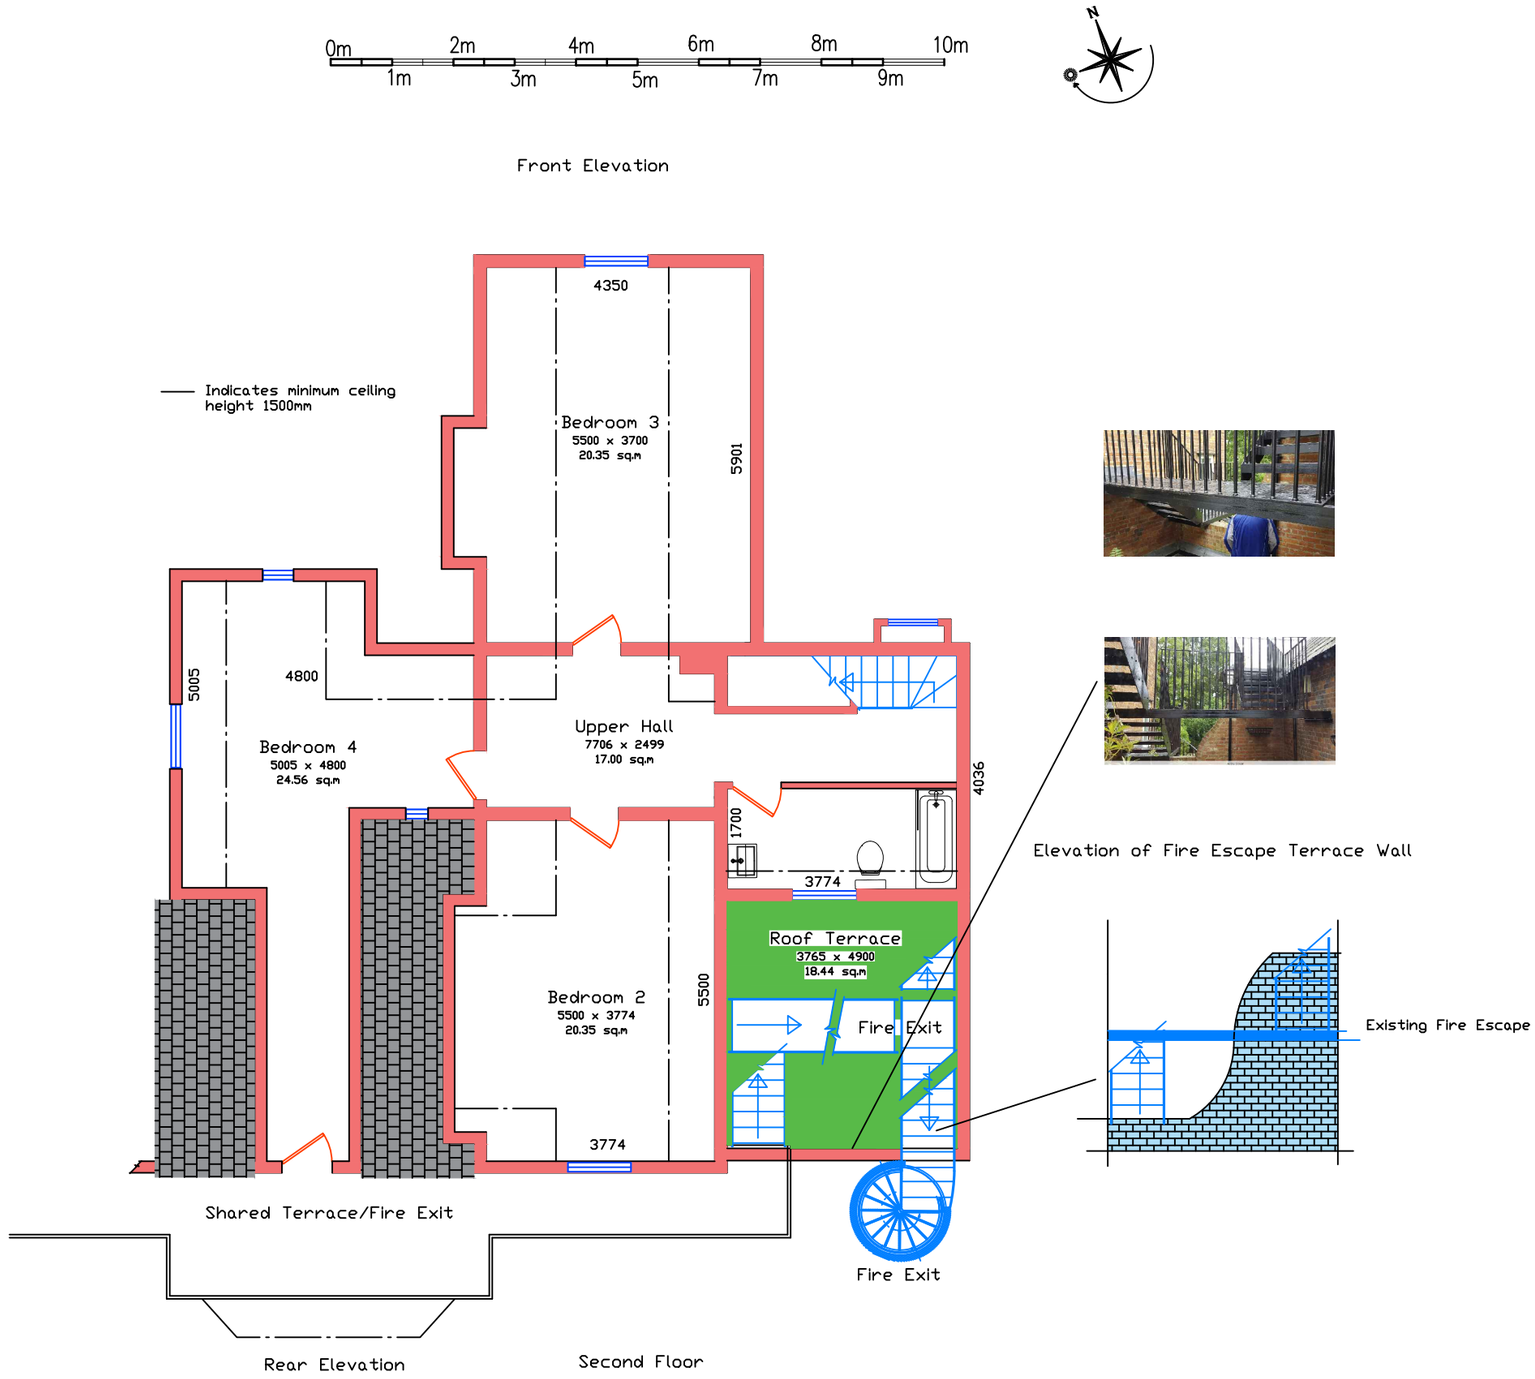

Existing Plans

www.planningapplications.com

PlanningApplications.com

Architectural Planning Consultants
PlanningApplications.com
Summerhouse
Upper Court Road
Woldingham
Surrey CR3 7BF

tel: 0208 660 5026
mob: 07922 148 701
e-mail: support@planningapplications.com

Architecture Designers
Planning Permission
3D Visualisation
Building Control
Lease Plans
Conversions

-DO NOT SCALE FROM THIS DRAWING
-ALL DIMENSIONS TO BE CHECKED ON SITE BY THE CONTRACTOR
-AND SUCH DIMENSIONS TO BE HIS RESPONSIBILITY
-REPORT ALL DRAWING ERRORS AND OMISSIONS TO THE ARCHITECT
-ALL DIMENSIONS IN MILLIMETERS UNLESS NOTED OTHERWISE
-IF IN DOUBT ASK CONTRACT ADMINISTRATOR

No.	Description	Date

Drawing title
Refurbishment and change to Fire Escape Stairs

Client
Ms Susan Macdonald

Project location
Flat 9 Coombe House
187 Devey Close
Kingston KT2 7DT

Project number	020-02
Date	5 July 2019
Drawn by	SM
Status	Planning
	A101
Scale	A3 1 : 50

06/03/2019 12:11:41